J.P.PARK -W.T

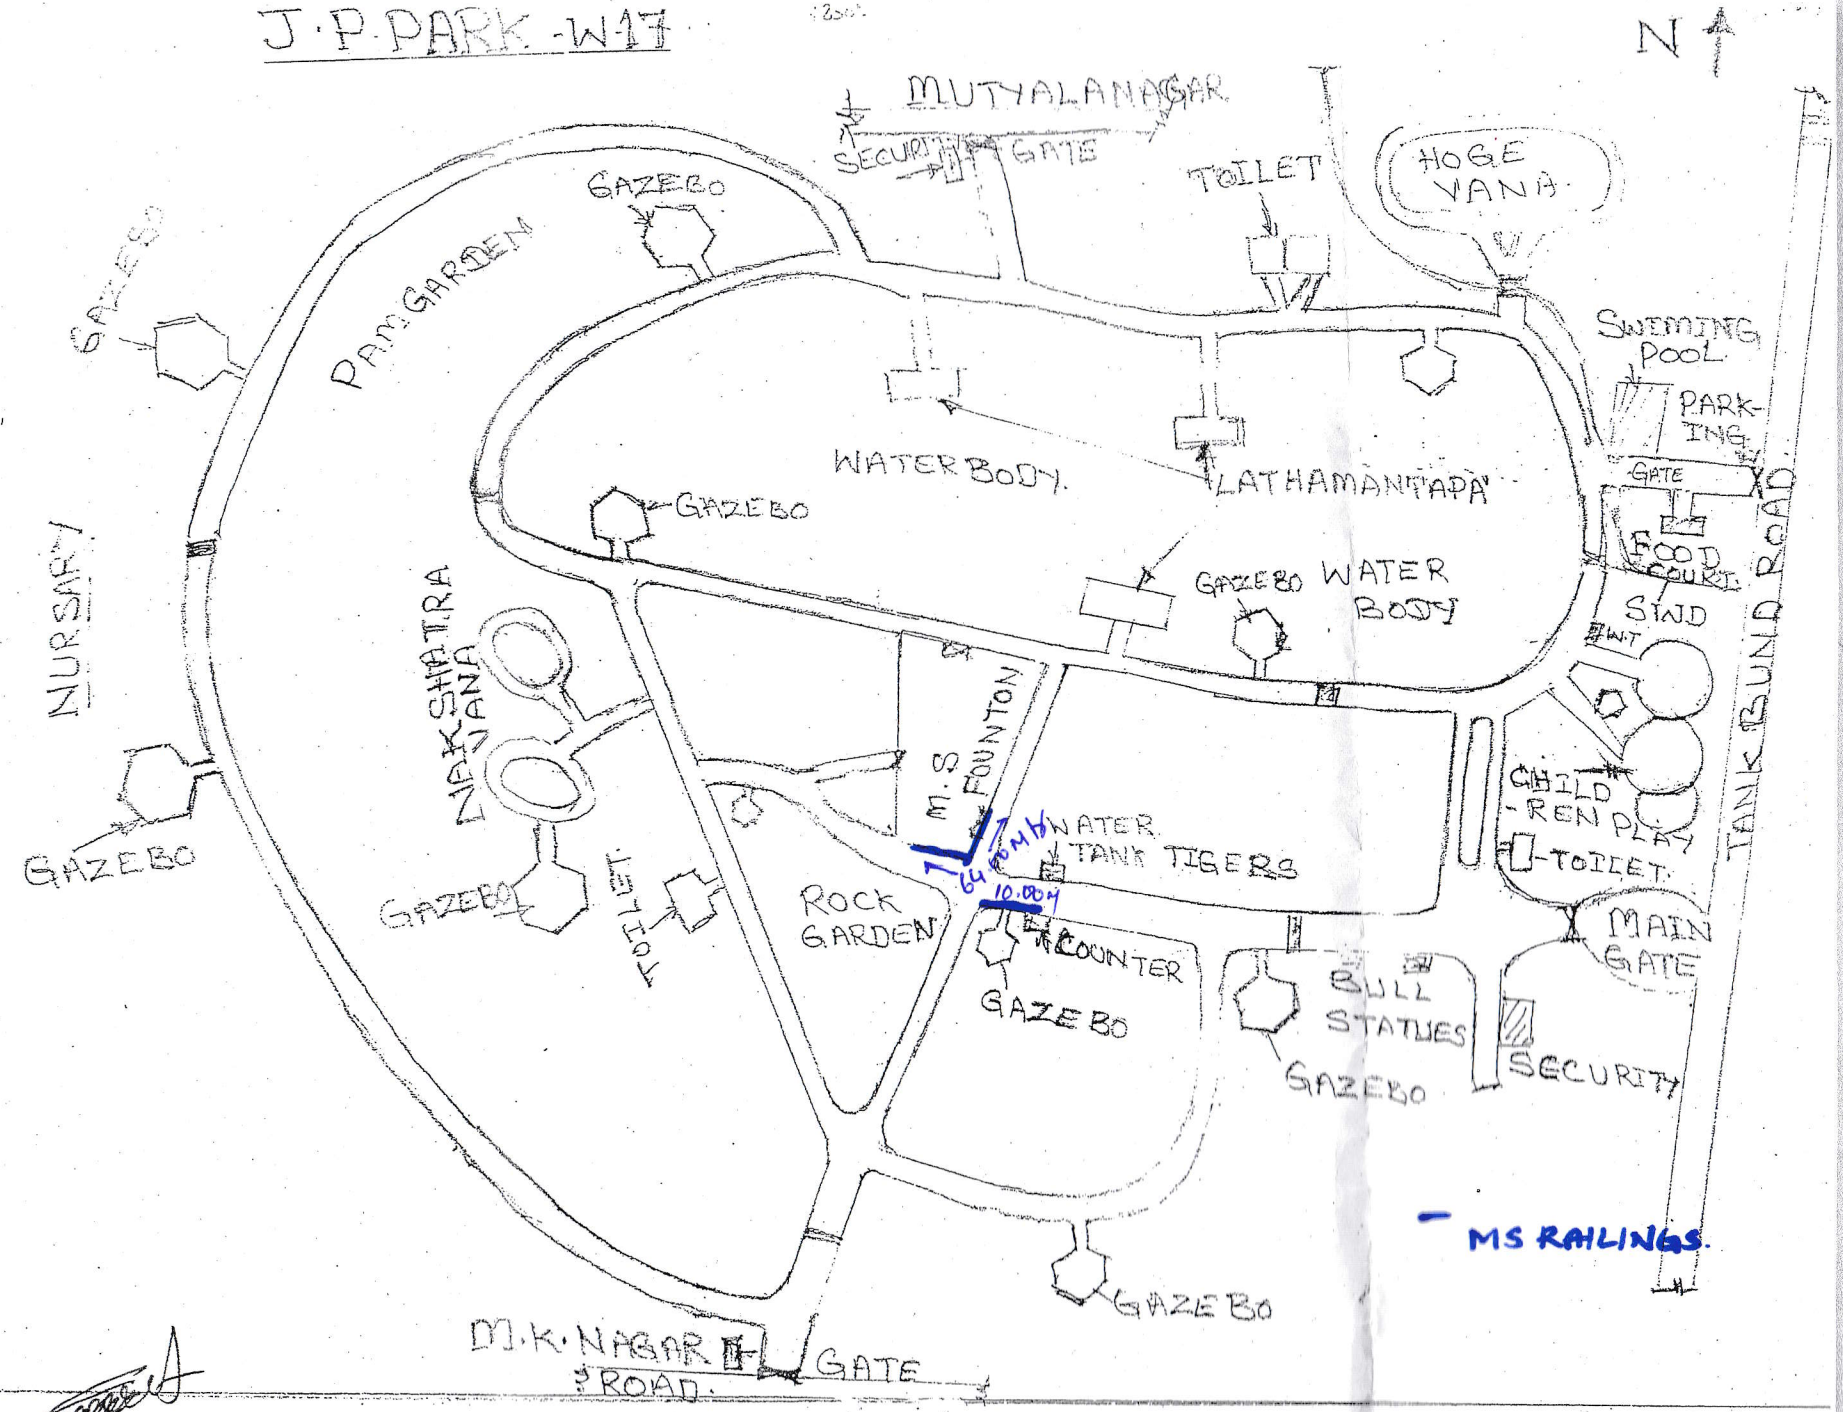
N
MUTYALANAGAR
SECURITY GATE
TOILET
HOGE VANA
GAZEBO
PAM GARDEN
SWIMING POOL
PARK-ING
GATE
FOOD COURT
WATER BODY
LATHAMANTAPA
GAZEBO
GAZEBO WATER BODY
STND
NURSARY
NAKSHATRA VANA
M.S. FOUNTON
CHILD-REN PLAY
TOILET
WATER TANK TIGERS
64 FOOT
10.00 FT
ROCK GARDEN
COUNTER
GAZEBO
MAIN GATE
BULL STATUES
SECURITY
GAZEBO
GAZEBO
GAZEBO
GAZEBO
TOILET
TANK BUND ROAD
M.S RAILINGS.
M.K.NAGAR ROAD
GATE